GRAPHIC SCALE
0 50 100 200
SCALE: 1" = 100'

NOTE:
CTY RNG TWP SEC SUB BLK LOT
00 - 42 - 43 - 25 - XX - XXX - XXXX
00 - 43 - 43 - 30 - XX - XXX - XXXX
SUBDIVISION, BLOCK AND LOT ONLY ARE REFERENCED ON THE PLANS
SEE CONSTRUCTION CONTROL PLANS FOR SECTION, TOWNSHIP AND RANGE.

LEGEND:
⊕ = BENCHMARK

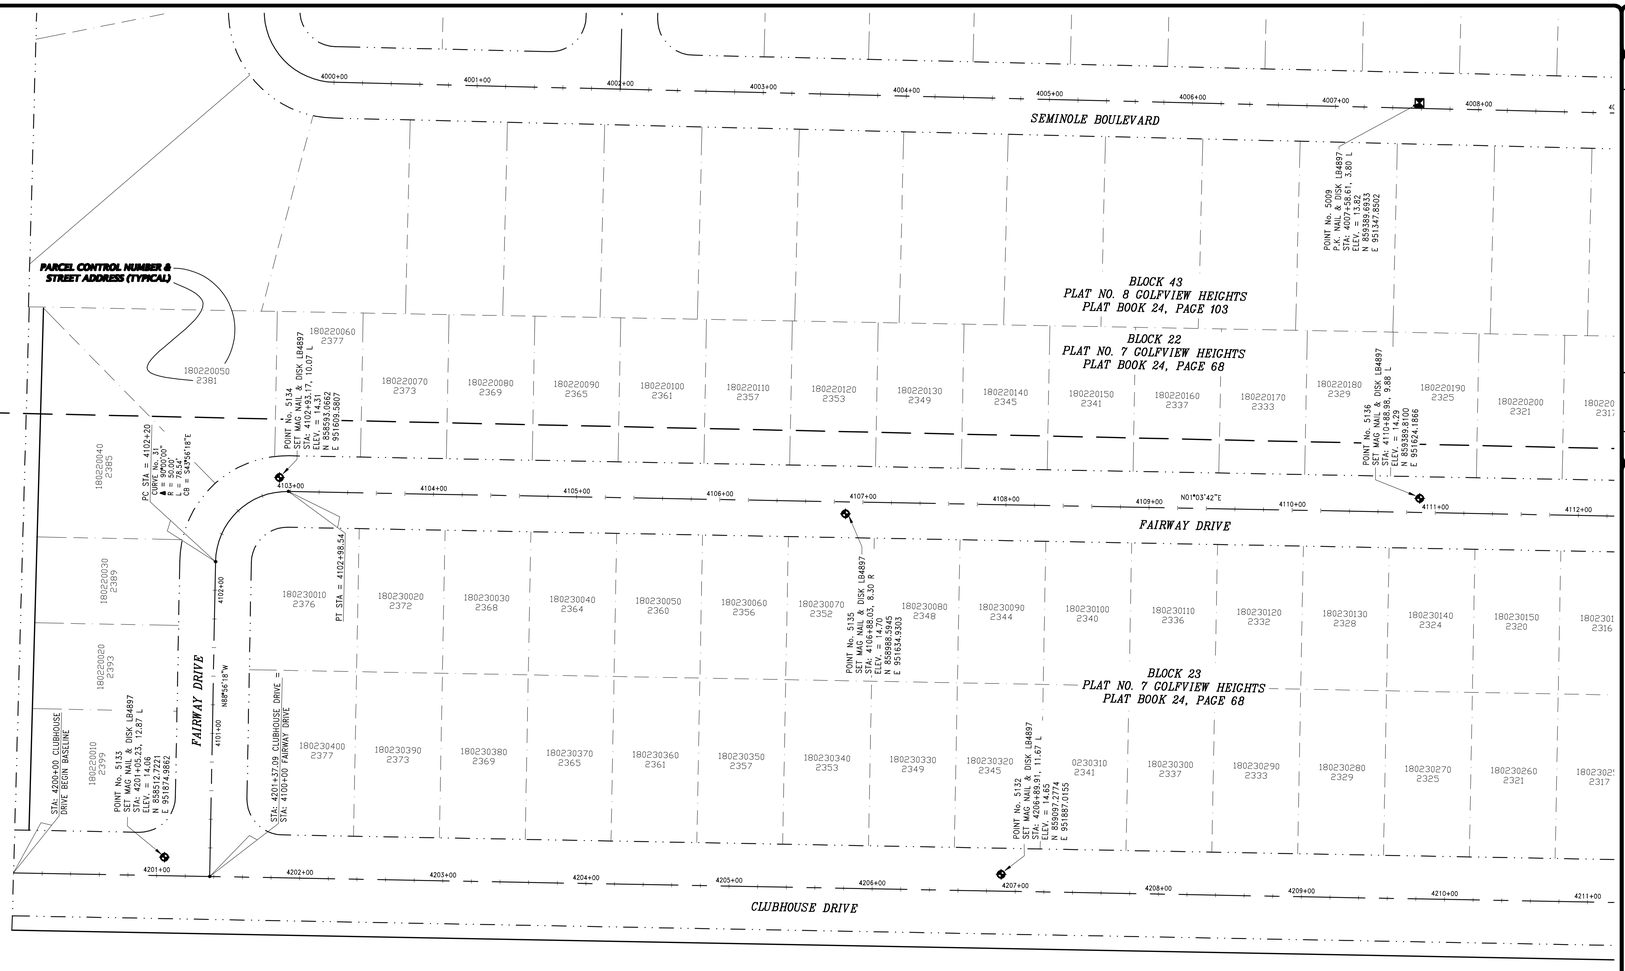

PLOT DATE: May 31, 2011 TIME: 3:29pm BY: akeshavarz
DRAWING: Y:\2007\07-004 Belvedere Homes Wastewater\dwg\07004_C011-017_CNST-CTRL.dwg LAYOUT: C-17

WUD No.
10-502

NO.	DATE	REVISION / REMARKS	BY

BELVEDERE HOMES INFRASTRUCTURE IMPROVEMENTS
CONSTRUCTION CONTROL

WESTGATE / BELVEDERE HOMES C.R.A.

Keshavarz & Associates, Inc.
CONSULTING ENGINEERS - SURVEYORS
711 North Dixie Highway, Suite 201
West Palm Beach, Florida 33401
Tel: (561) 689-8600 Fax: (561) 689-7476 LB 4897

FIELD BY:	S. Bryson
FIELD BOOK	64 PG. 38
DESIGNED BY:	R. Wertepny
DRAWN BY:	R. Busutil
CHECKED BY:	A. Green
APPROVED BY:	M. Keshavarz
DATE:	May 31, 2011

PROJECT No.
07-004

SHEET No.
C-17